PREPARED BY J. MILLER 610 N. FOURTH ST. SUITE 100 BURLINGTON, IOWA (319) 752-3603

PLANK ROAD SUBDIVISION - CITY OF MIDDLETOWN, IA

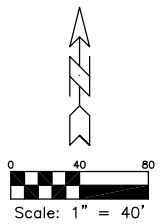

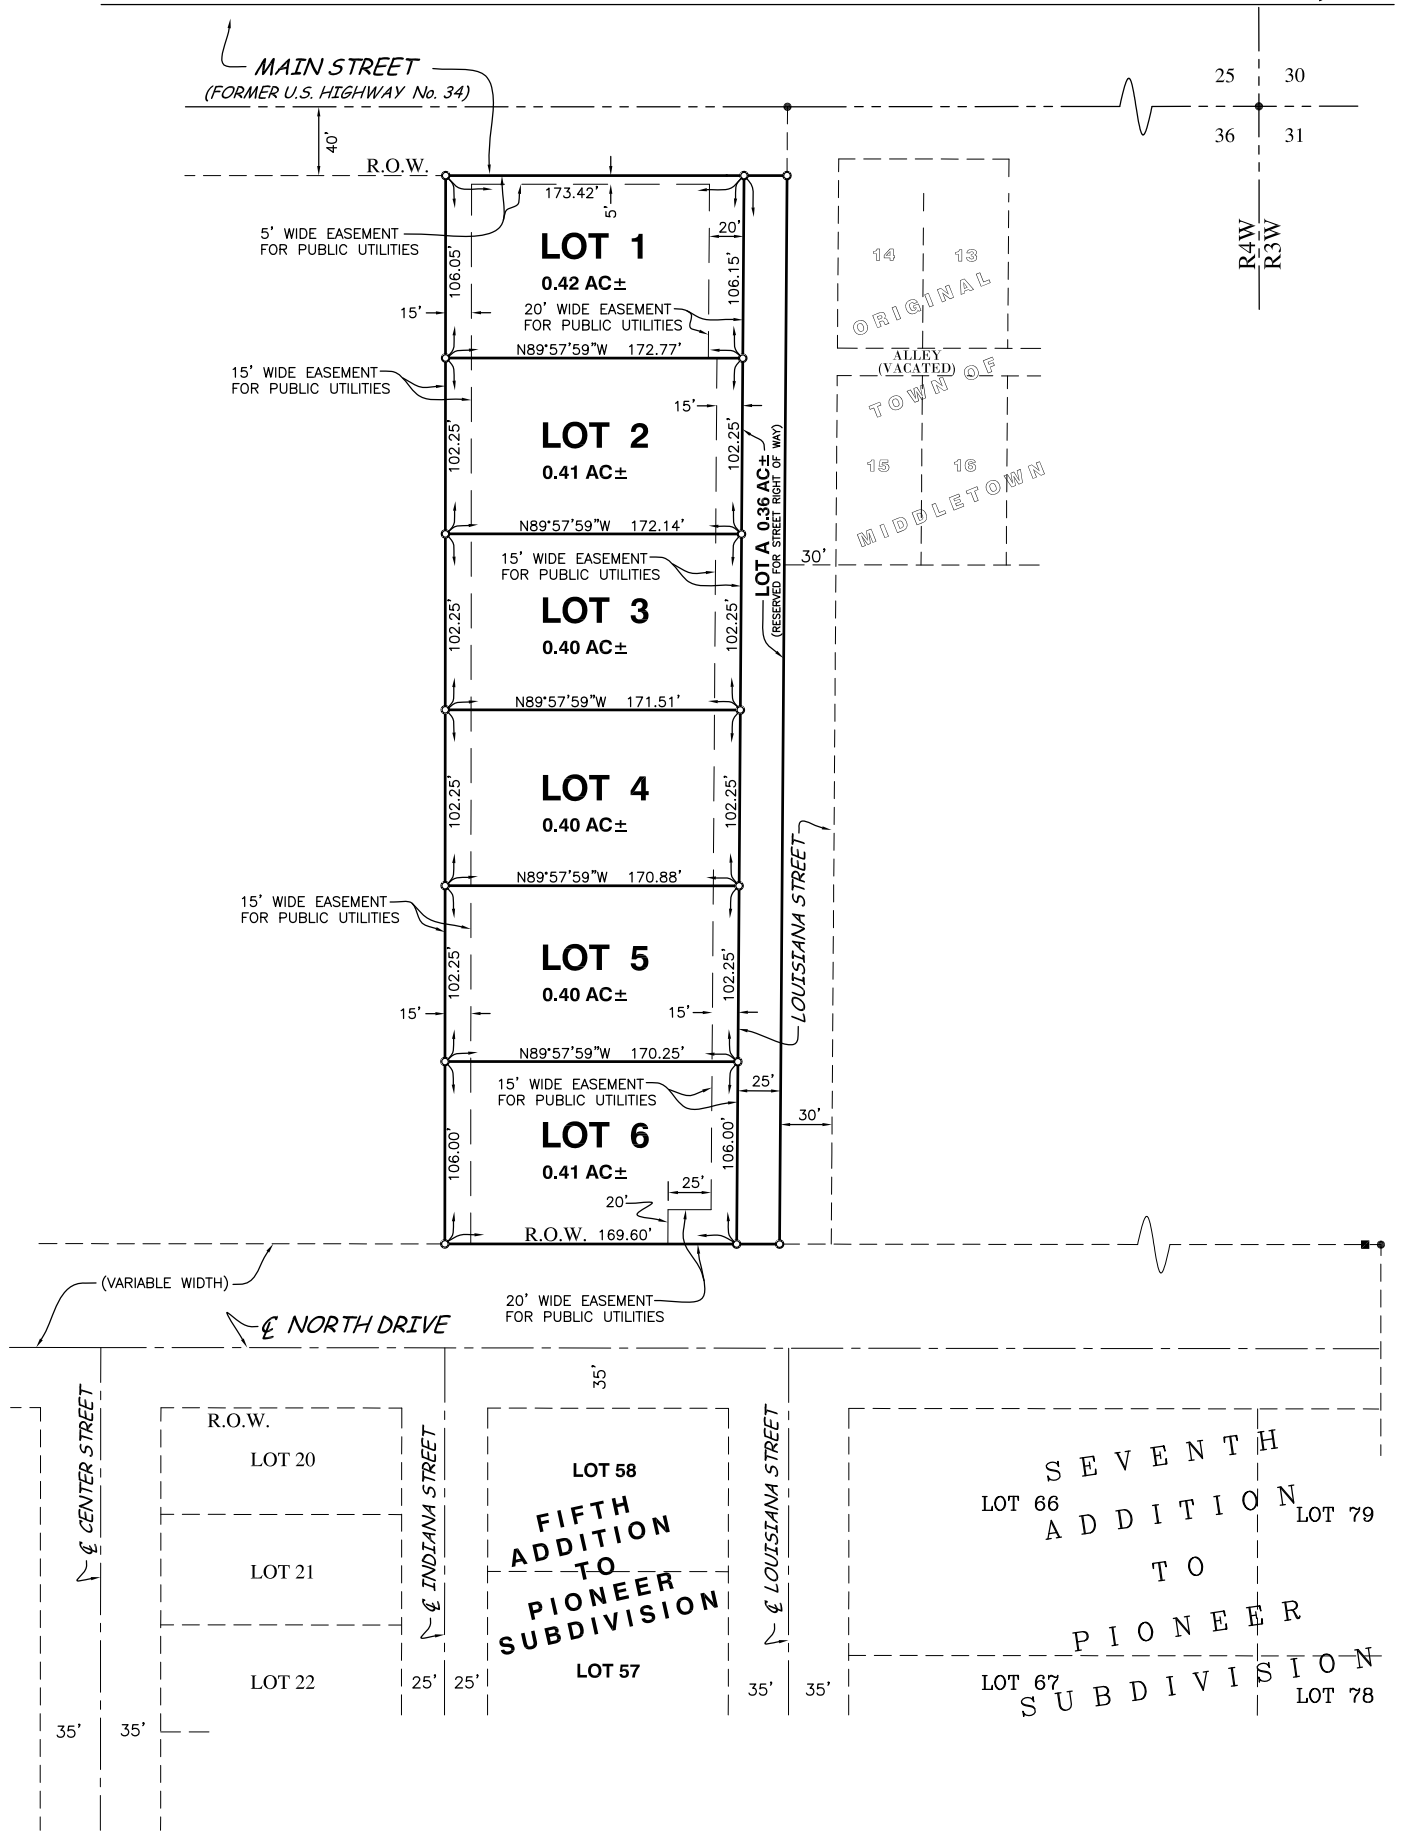

RESTRICTIVE COVENANTS BY SEPARATE DOCUMENT

KLINGNER & ASSOCIATES, P.C.
Engineers • Architects • Surveyors
816 North 24th Street, Quincy, IL — Ph (217)223-3670 • Fax (217)223-3693
4510 Paris Gravel Road, Hannibal, MO — Ph (573)221-0020 • Fax (573)221-0012
610 N. 4th Street, Suite 100, Burlington, IA — Ph (319)752-3603 • Fax (319)752-3605
49 North Prairie Street, Galesburg, IL — Ph (309)342-4042 • Fax (309)341-3781
Internet Address: www.klingnerpc.com

PLANK ROAD SUBDIVISION